

HALA HUSSIEN

SENIOR INTERIOR DESIGNER

.

PROJECT MANAGER

.

ARCHITECT

ID PORTFOLIO 2026



WHO I AM

Interior Designer & Architect with experience delivering luxury residential and commercial projects from concept development through construction. My work combines creative design thinking with strong technical expertise, allowing me to transform ideas into buildable, high-quality spaces. I enjoy creating timeless interiors that balance functionality, craftsmanship, and attention to detail while collaborating closely with clients, consultants, and contractors to achieve exceptional results.

7+
Years of Experience

3+
Years UAE Experience

500+
Clients Served

\$19M+
Residential Developments Delivered
Concept → Construction
End-to-End Project Delivery

SketchUp



ArchiCAD



Photoshop



V-Ray



Enscape



AutoCAD

Lumion


MSOffice

Revit

Project Involvement:

Client	Consultation
Concept	Development
Space Planning	
3D	Visualization
Material Selection	
Shop Drawings	
Site	Coordination
Construction	Supervision
Project Handover	

NOTABLE PROJECTS

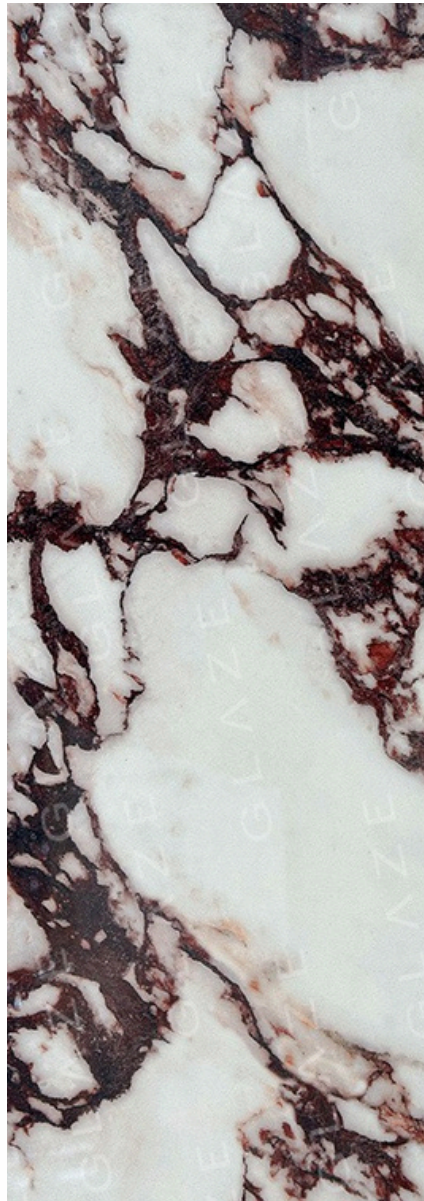

01
KITCHEN
RENOVATION



02
CLASSIC
OFFICE



03
PENINSULA II



04
THE
MODULAR
TRIO

01. KITCHEN RENOVATION

RESIDENTIAL INTERIOR · JBR DUBAI UAE · 2026 ·

BEFORE



AFTER



A complete renovation transforming an existing kitchen into a contemporary, material-led interior. Warm timber, expressive stone, integrated cabinetry, and refined lighting create a cohesive and functional space.

Role - Interior Designer · Project Manager

Scope - Space Planning · Material Selection · Shop drawings · Design Development · Procurement · Fabrication Coordination · Site Supervision


RESIDENTIAL INTERIOR - JBR DUBAI UAE . 2026 .

This architectural floor plan illustrates a kitchen layout with various units and dimensions. The overall dimensions are 3070 units wide by 2220 units deep. The layout includes:

- Top Section:** A long unit with a height of 630 units and a width of 4280 units. It features a series of triangular structural elements.
- Left Section:** A vertical unit with a width of 630 units and a height of 1000 units. It includes a "CORNER LOFT UNIT WITH 1 OPENABLE DOOR" at the top, a "VISIBLE PANEL" below it, a "DURRY PANEL" in the middle, and another "VISIBLE PANEL" below that. At the bottom is a "CORNER UNIT WITH 2 HANDS CORNER ACCESSORY".
- Central Section:** A unit with a width of 600 units and a height of 1000 units. It contains a "MINI SUPERMARKET ACCESSORY" and a "50% TALL CABINET WITH 3 OPENABLE DOORS AND 1 SHELF".
- Right Section:** A unit with a width of 170 units and a height of 1000 units. It includes a "LOFT UNIT WITH 1 OPENABLE DOOR" at the top, a "TALL UNIT WITH BUILT-IN REFRIGERATOR" in the middle, and a "TALL UNIT WITH BUILT-IN REFRIGERATOR" at the bottom.
- Bottom Section:** A long unit with a height of 630 units and a width of 4280 units, mirroring the top section's structure.

Dimensions are provided in units (likely millimeters) and are labeled throughout the plan.

ELEVATION A

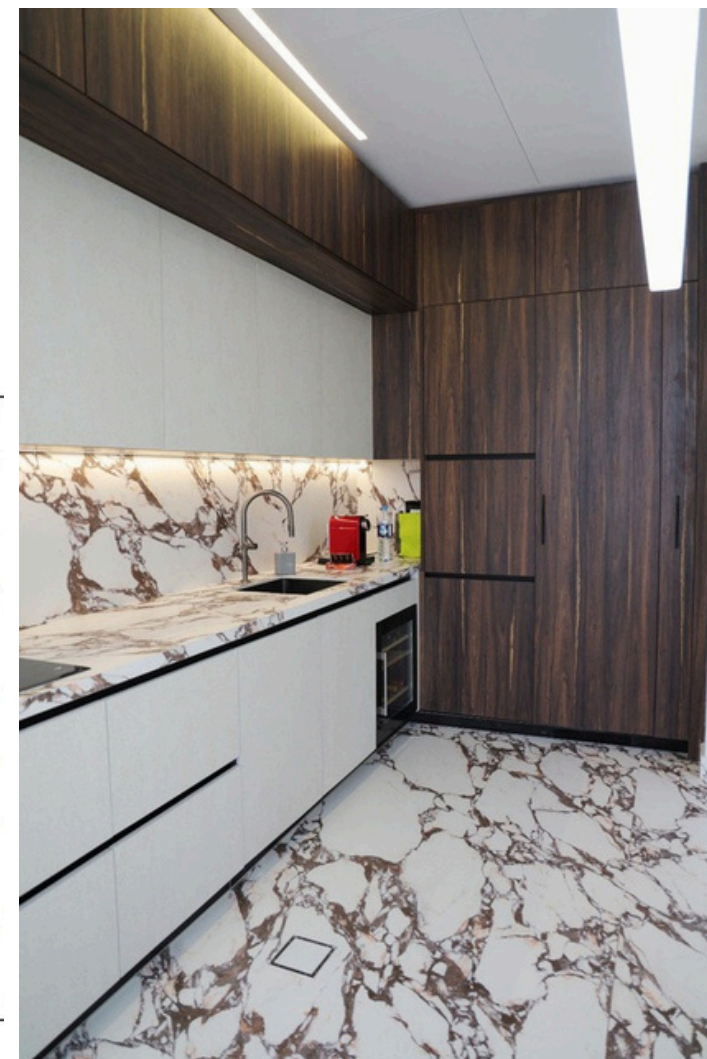

3D SKETCH

A 3D architectural rendering of a kitchen unit. The upper cabinets are made of dark, vertically-grained wood. The lower cabinets are a light, neutral color with a horizontal grain. The countertop and backsplash are made of a light-colored material with a dark, irregular pattern, resembling marble. On the left, two built-in ovens are visible. In the center, there is a sink with a modern faucet. To the right of the sink is a built-in dishwasher. Further right, there is a small built-in refrigerator. The floor is covered in a dark, patterned material, possibly a rug or a different type of stone. The overall design is modern and minimalist.

RENDER



FINISHED PRODUCT



A modern kitchen with a marble countertop, wooden upper cabinets, and white lower cabinets. The floor is covered in a large, patterned rug. The kitchen features a sink, a stove, and a built-in oven.

02. CLASSIC OFFICE

RECEPTION




A timeless classical office design blending elegant architectural detailing with modern functionality. Refined wall mouldings, warm wood finishes, bespoke furnishings, and layered lighting create a cohesive and sophisticated workspace.

02. CLASSIC

OFFICE

SHARED OFFICE

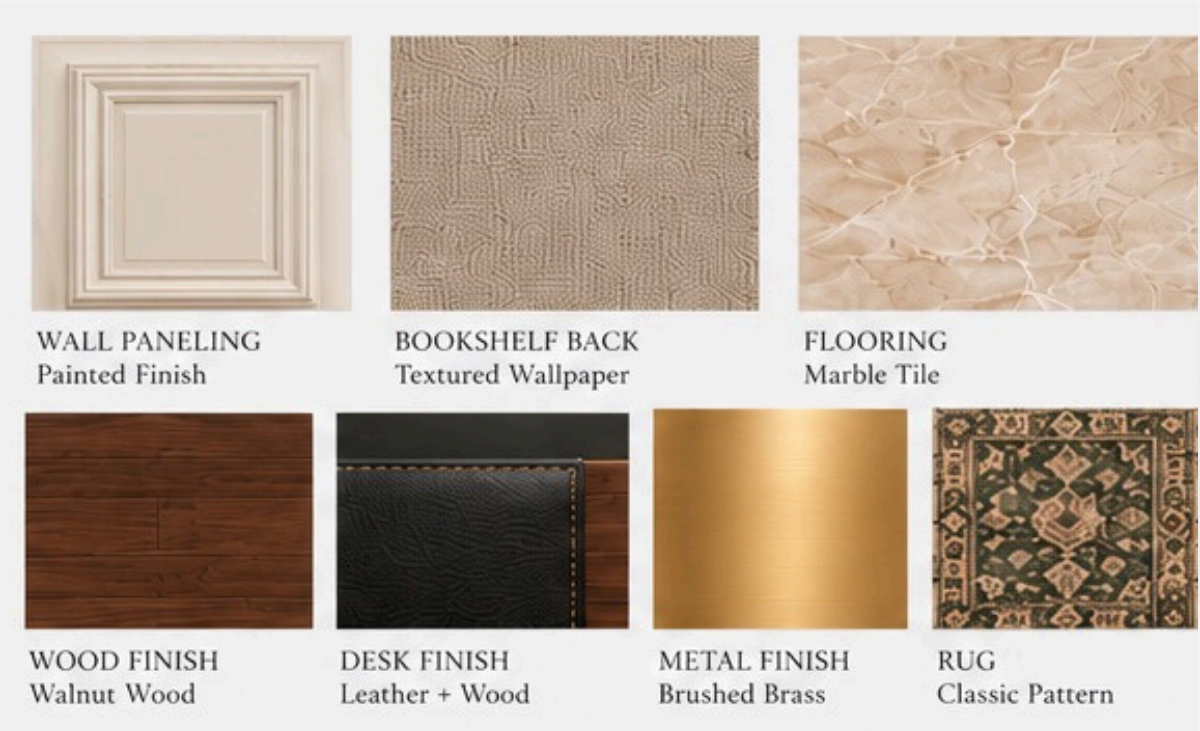

MOODBOARD



TOP VIEW



02. CLASSIC OFFICE

CONFERENCE ROOM


MOODBOARD



WALL PANELING
Painted Finish



CEILING DETAIL
Ornate Moulding

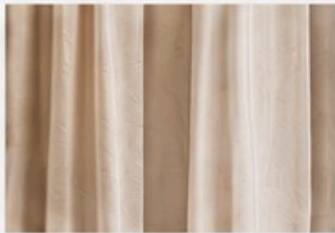

CURTAIN FABRIC
Sheer + Linen



TABLE TOP
Walnut Wood




CHAIR FABRIC
Textured Fabric



RUG
Classic Pattern



METAL FINISH
Brushed Brass

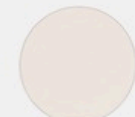


WALLS & CEILING
Warm Off White



PANELLING
Classic Beige



ACCENT
Olive Green

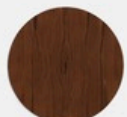

WOOD
Walnut



FABRIC
Light Beige



RUG
Beige Pattern



METAL
Brushed Bras



02. CLASSIC OFFICE

BEST ROOM



WALLPAPER
Floral Pattern



WALL PANELLING
Painted Finish



COUNTERTOP
Marble with Warm Veins



FLOORING
Walnut Wood



JOINERY
Painted Wood



METAL FINISH
Brushed Brass

MOODBOARD



03. PENINSULA II

STUDIO APARTMENT | BUSINESS BAY, DUBAI

A MODERN ART DECO CONCEPT TRANSFORMING A COMPACT STUDIO INTO A SOPHISTICATED, MULTIFUNCTIONAL HOME THROUGH BOLD ARCHITECTURAL FEATURES, INTEGRATED STORAGE, RICH MATERIALS, AND LAYERED LIGHTING.



PROPOSED DESIGN



EXISTING DESIGN



03 MATERIAL & TECHNICAL PROPOSAL

PROPOSED MATERIALS

PENINSULA II



STUDIO APARTMENT
BUSINESS BAY, DUBAI

MATERIAL PALETTE

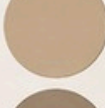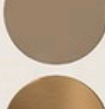-  **BURGUNDY**
Accent Color
-  **OLIVE**
Secondary Color
-  **WARM BEIGE**
Base Color
-  **TAUPE**
Base Color
-  **BRONZE**
Metal Finish




LIGHTING

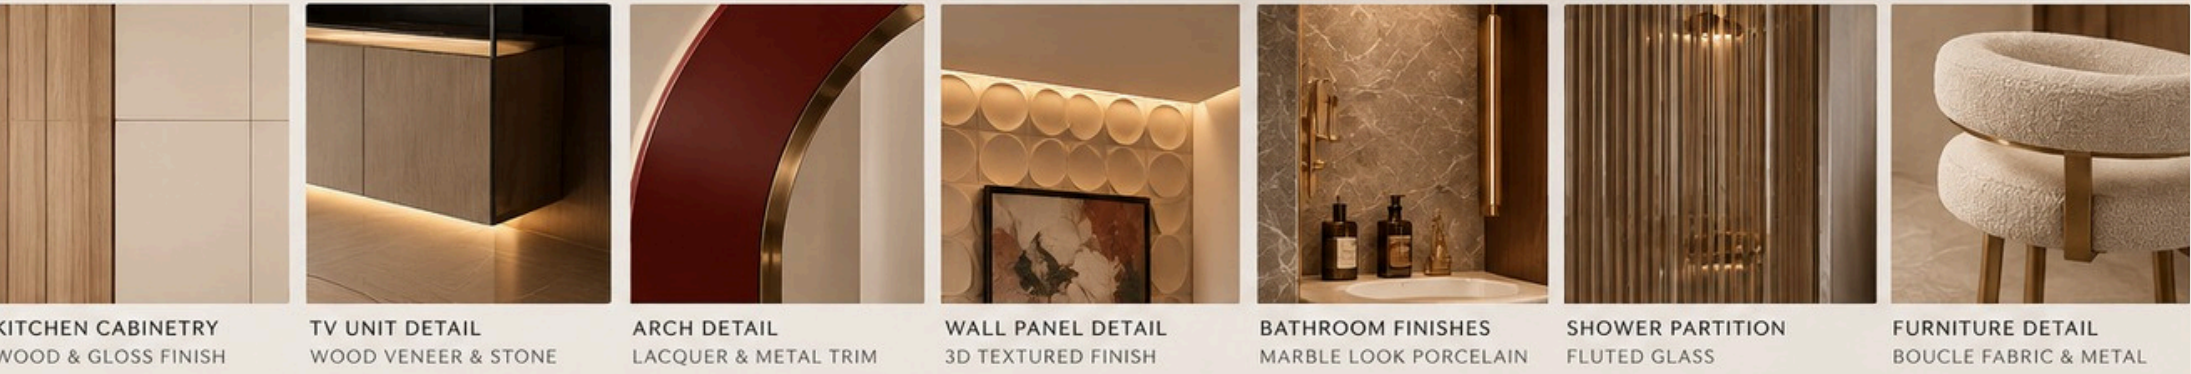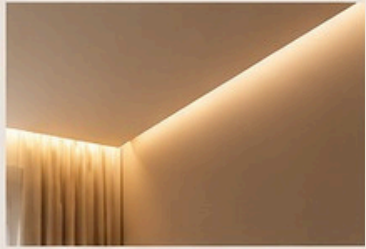

PROPOSED MEP CONCEPT LEGEND

-  Ceiling Light
-  Spot Light (Downlight)
-  Wall Light
-  Single Socket
-  Double Socket
-  TV Outlet
-  Data Outlet
-  Switch (Single)
-  Switch (Double)
-  AC Control
-  Hood Outlet
-  Distribution Board

-  Cold Water Supply (CW)
-  Hot Water Supply (HW)
-  Supply Line (CW)
-  Supply Line (HW)
-  Drainage Line
-  AC Drain Line
-  Floor Drain
-  Indoor AC Unit

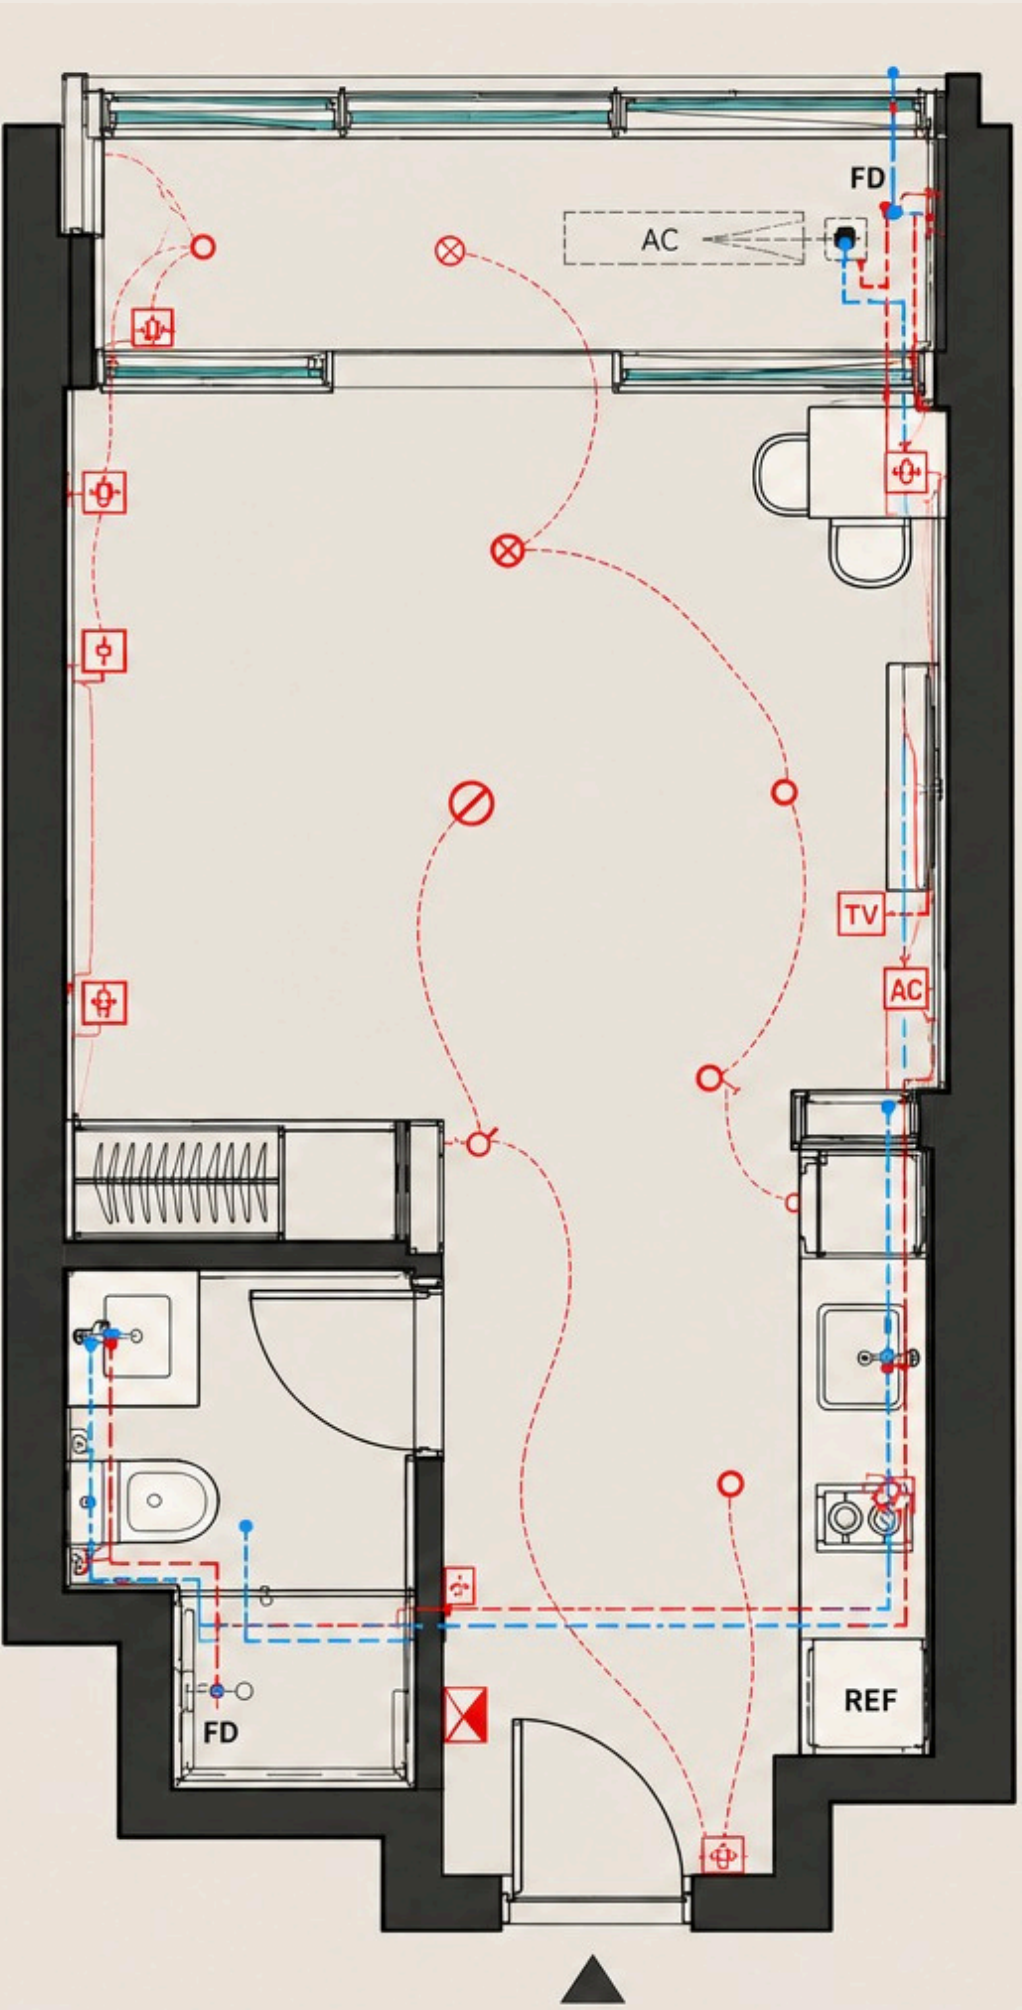

TECHNICAL DRAWINGS PROPOSAL

JOINERY FINISHES



TRAVERTINE STONE
COUNTERTOP

LAMINATE
CABINET FINISH



WOOD VENEER
SHELF BACK


BRONZE METAL
TRIM & HANDLE



FRONT ELEVATION
SCALE 1:25




FINAL DESIGN VISUALIZATION

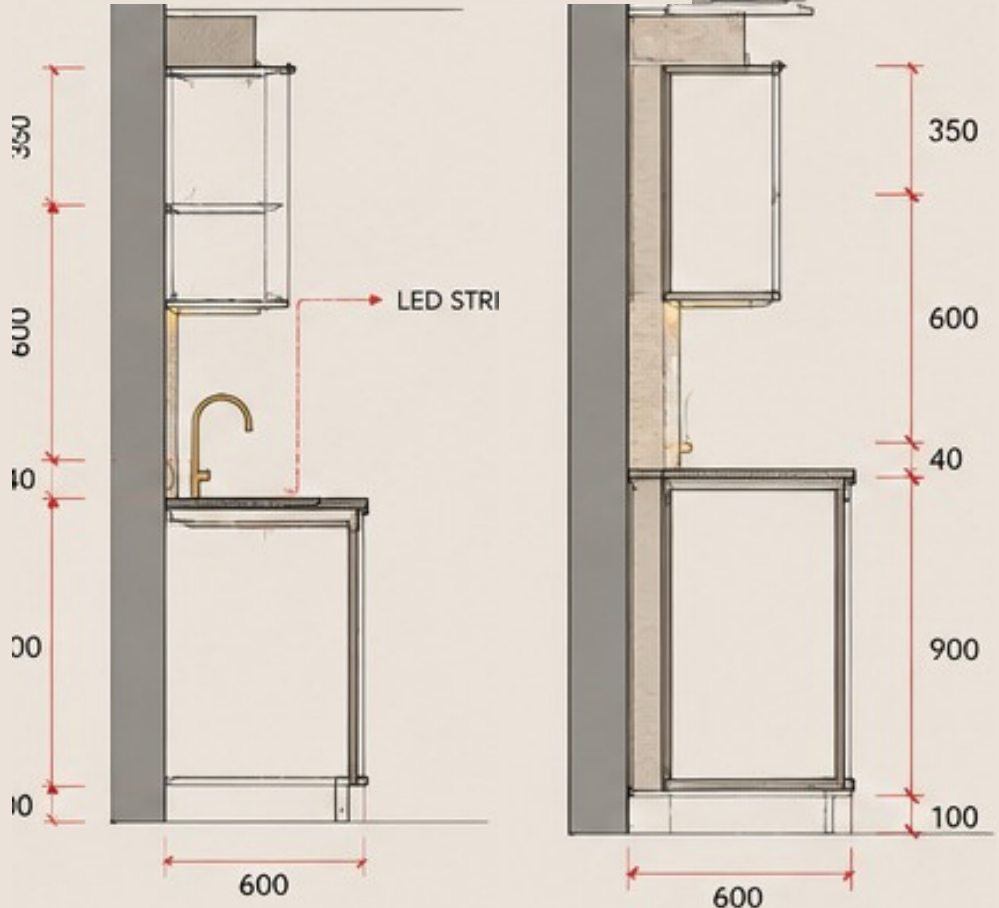

SECTION A - A
SCALE 1:25

SECTION B - B
SCALE 1:25

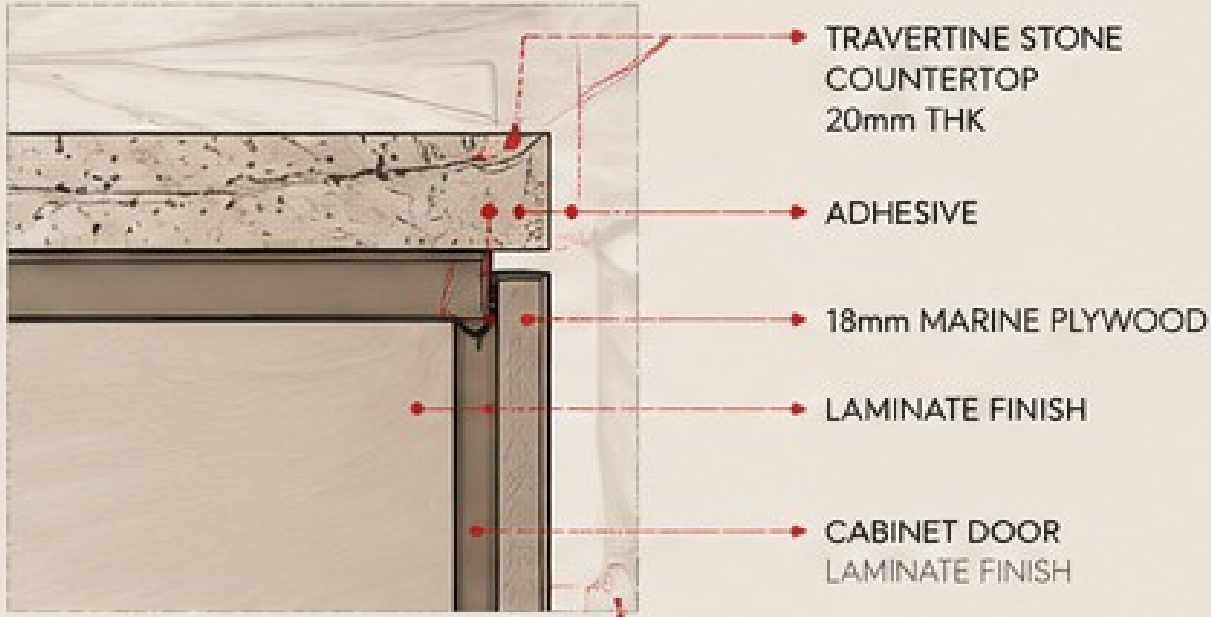


DETAIL 01
COUNTERTOP & CABINET DETAIL
SCALE 1:5



DETAIL 02
OPEN SHELF DETAIL
SCALE 1:5



RENDERS

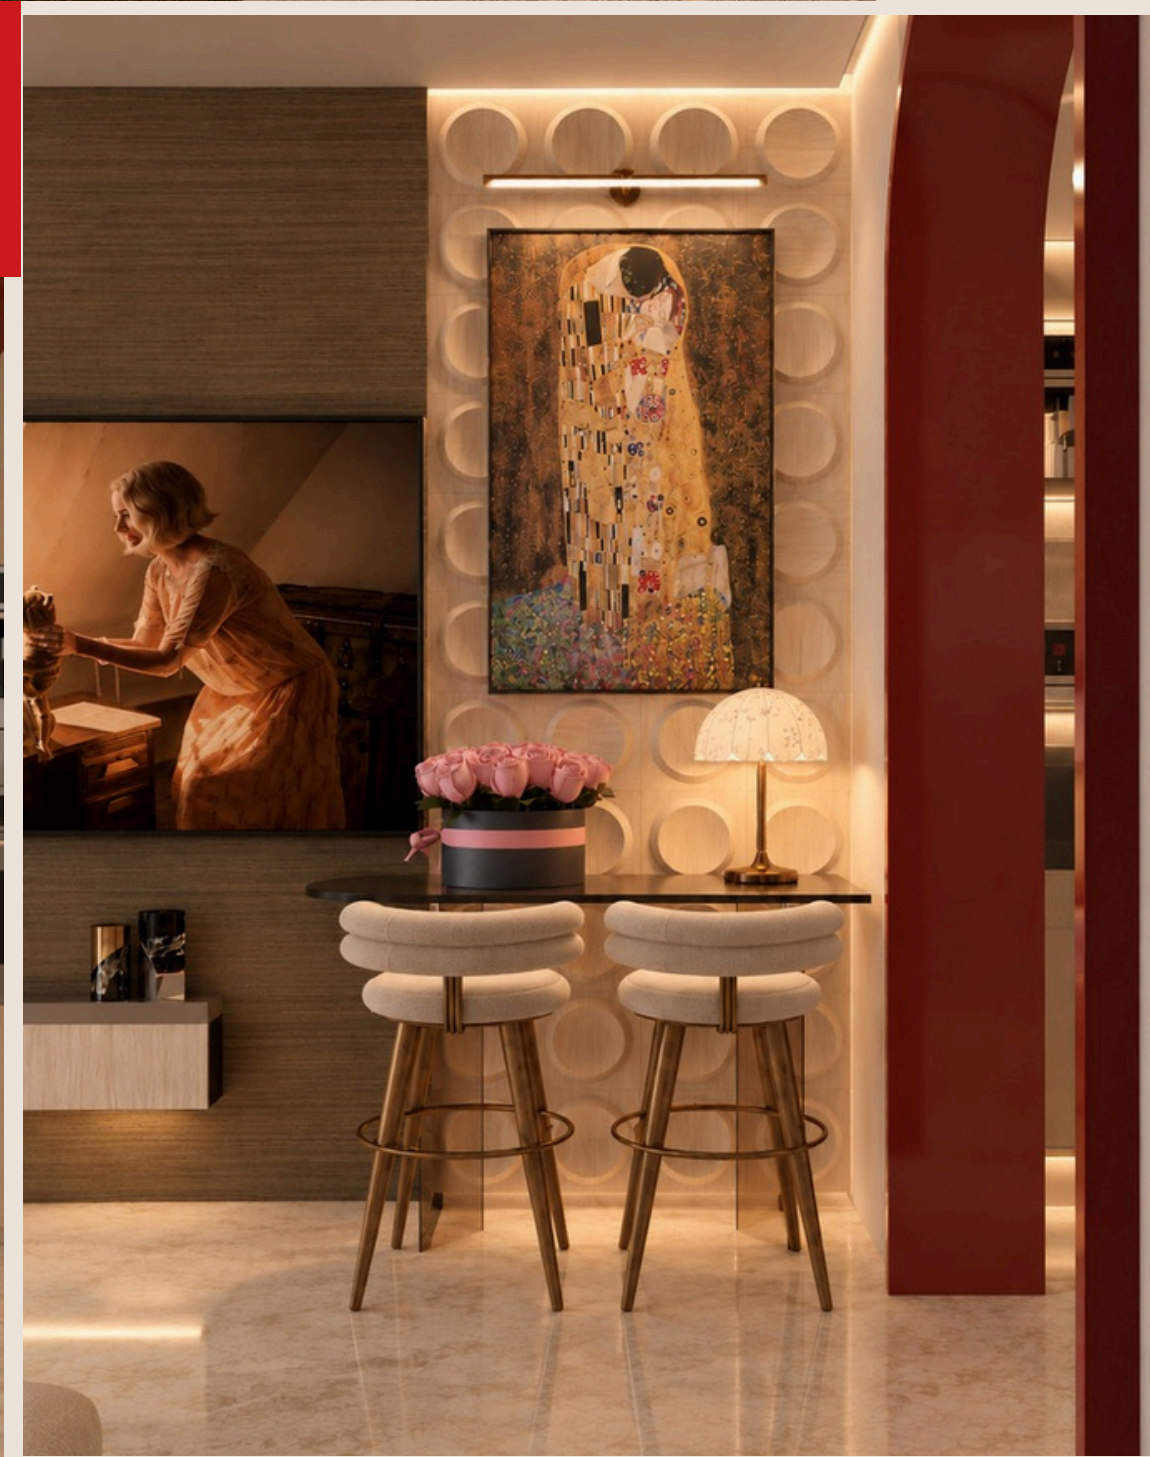

RENDERS



04.

THE MODULAR TRIO

CUSTOM FURNITURE | DESIGN & EXECUTION
· BURJ KHALIFA DUBAI UAE . 2026 .

THREE INDIVIDUAL TABLES | ONE SCULPTURAL
COMPOSITION



1.MAIN TABLE



2. LOW TABLE



3.SIDE TABLE




3D DESIGN

THE MODULAR TRIO

CUSTOM FURNITURE · BURJ KHALIFA DUBAI UAE · 2026 ·

04.

FINAL RESULT

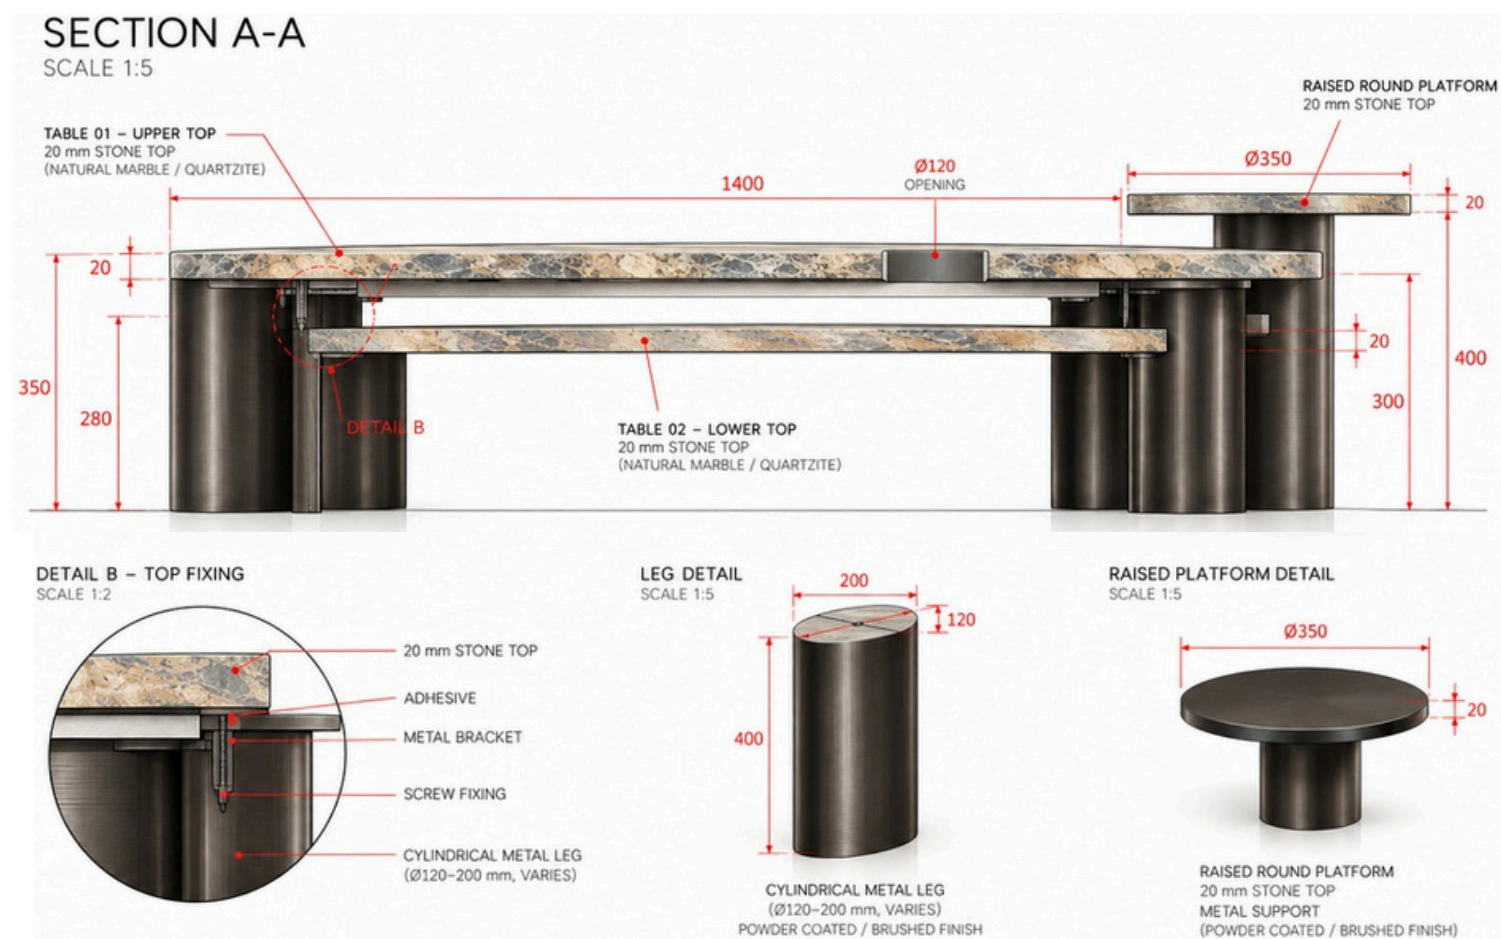

FRONT ELEVATION
SCALE 1:10



LET'S CONNECT



+971 58 195 3707



Hala.com



Halaalhussien@gmail.com



@hala_creativestudio



Hala Elhussien



Dubai, United Arab Emirates

